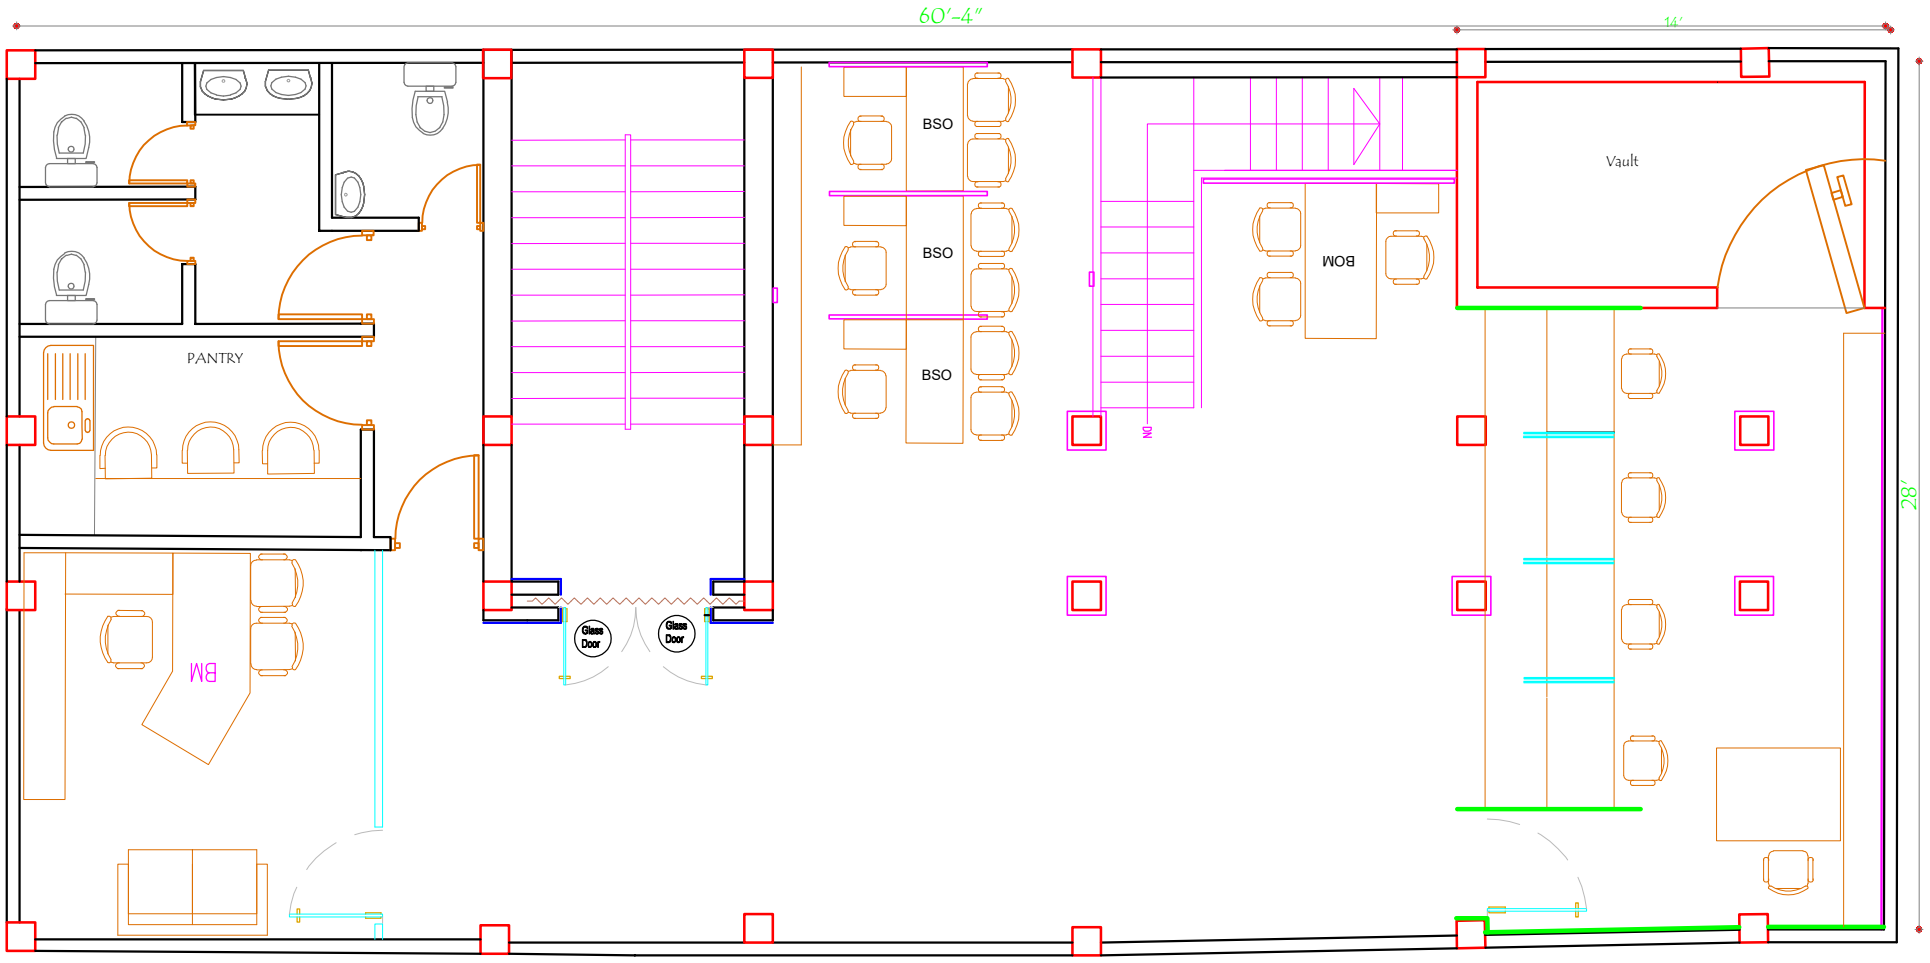

1st Floor

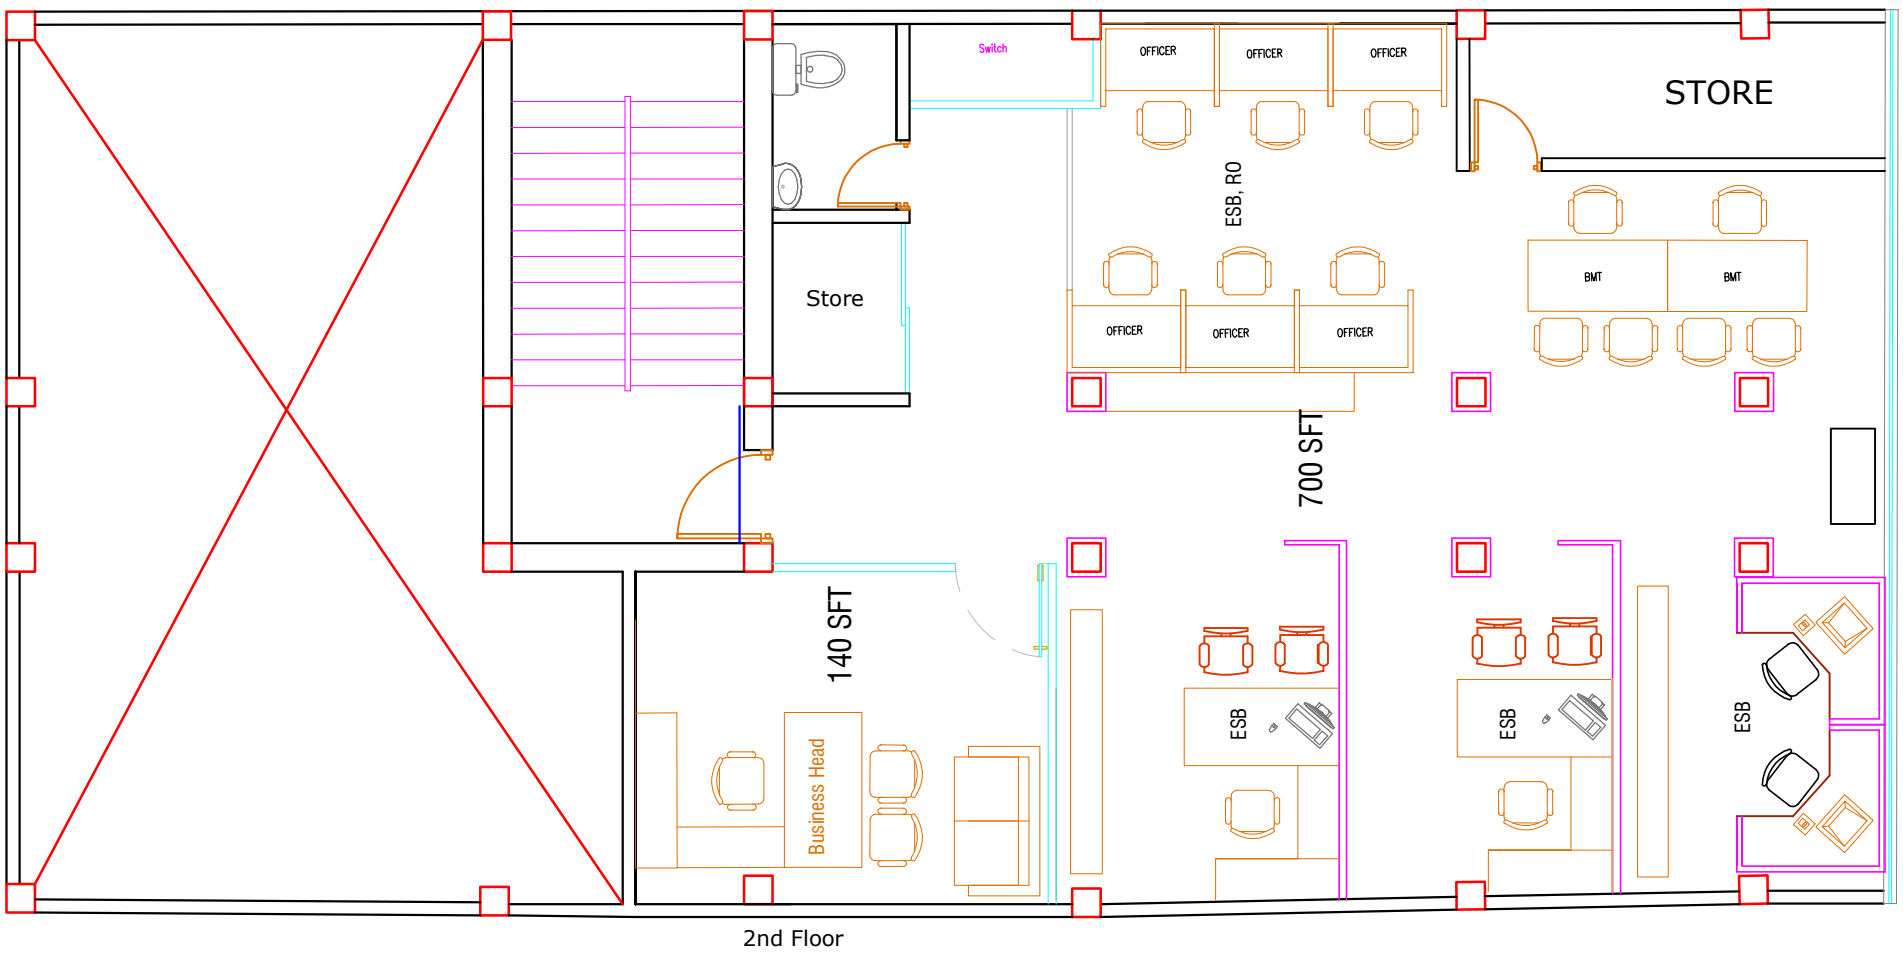

2nd Floor