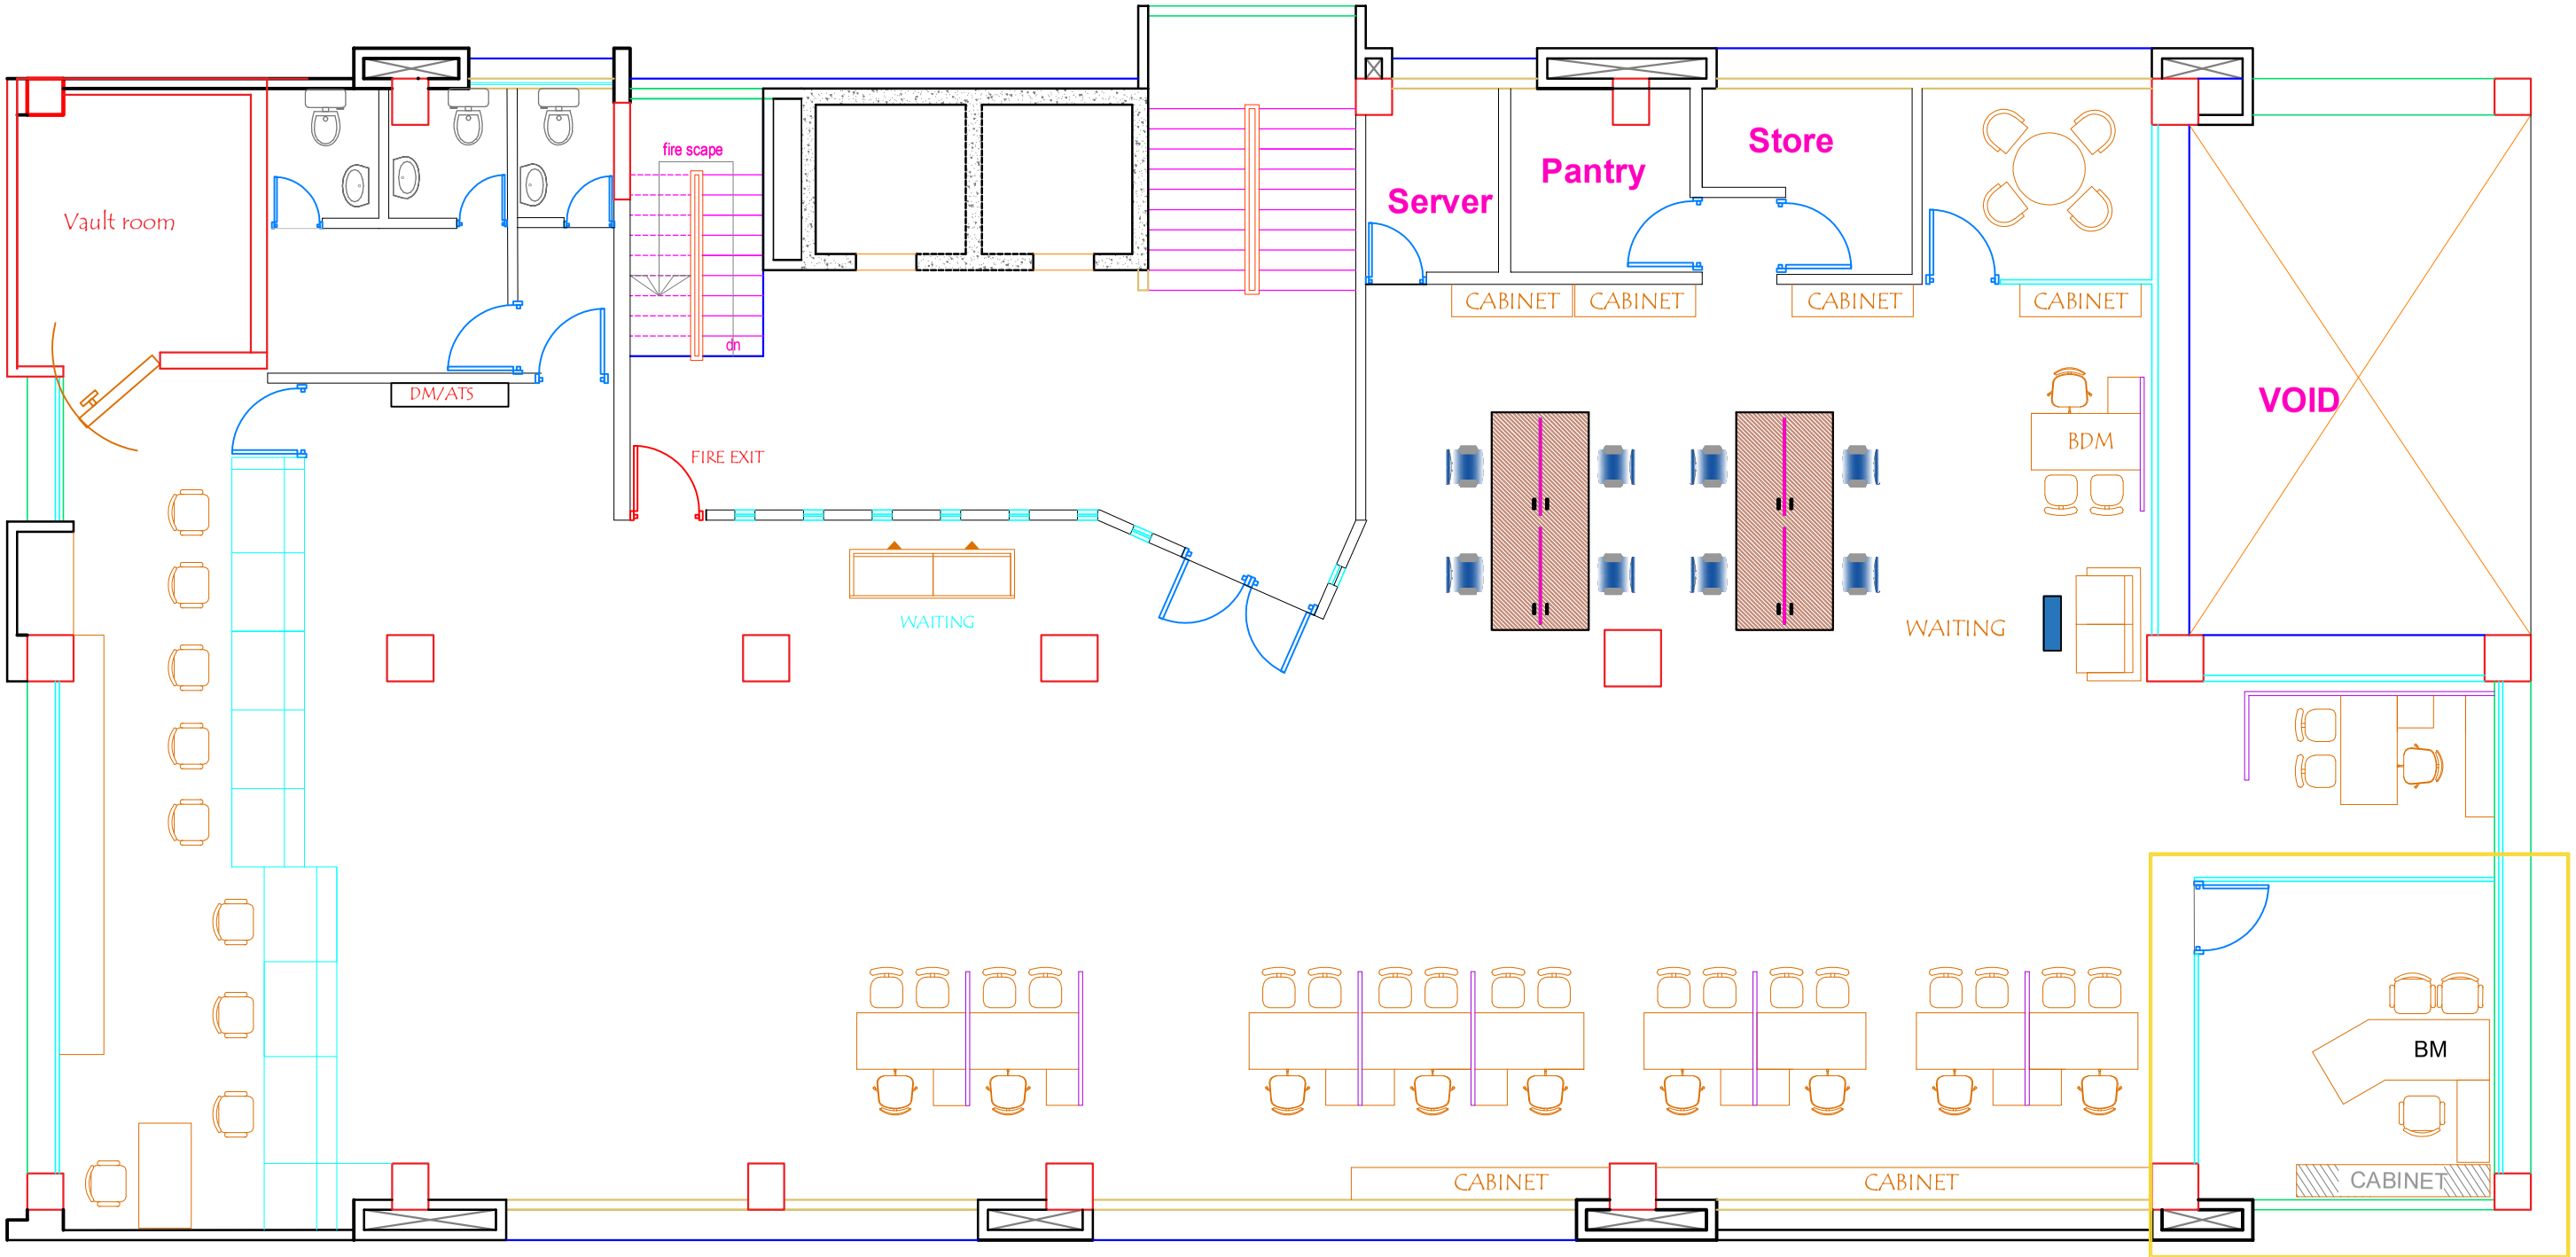

Proposed layout of Muradpur Branch (BM TABLE)